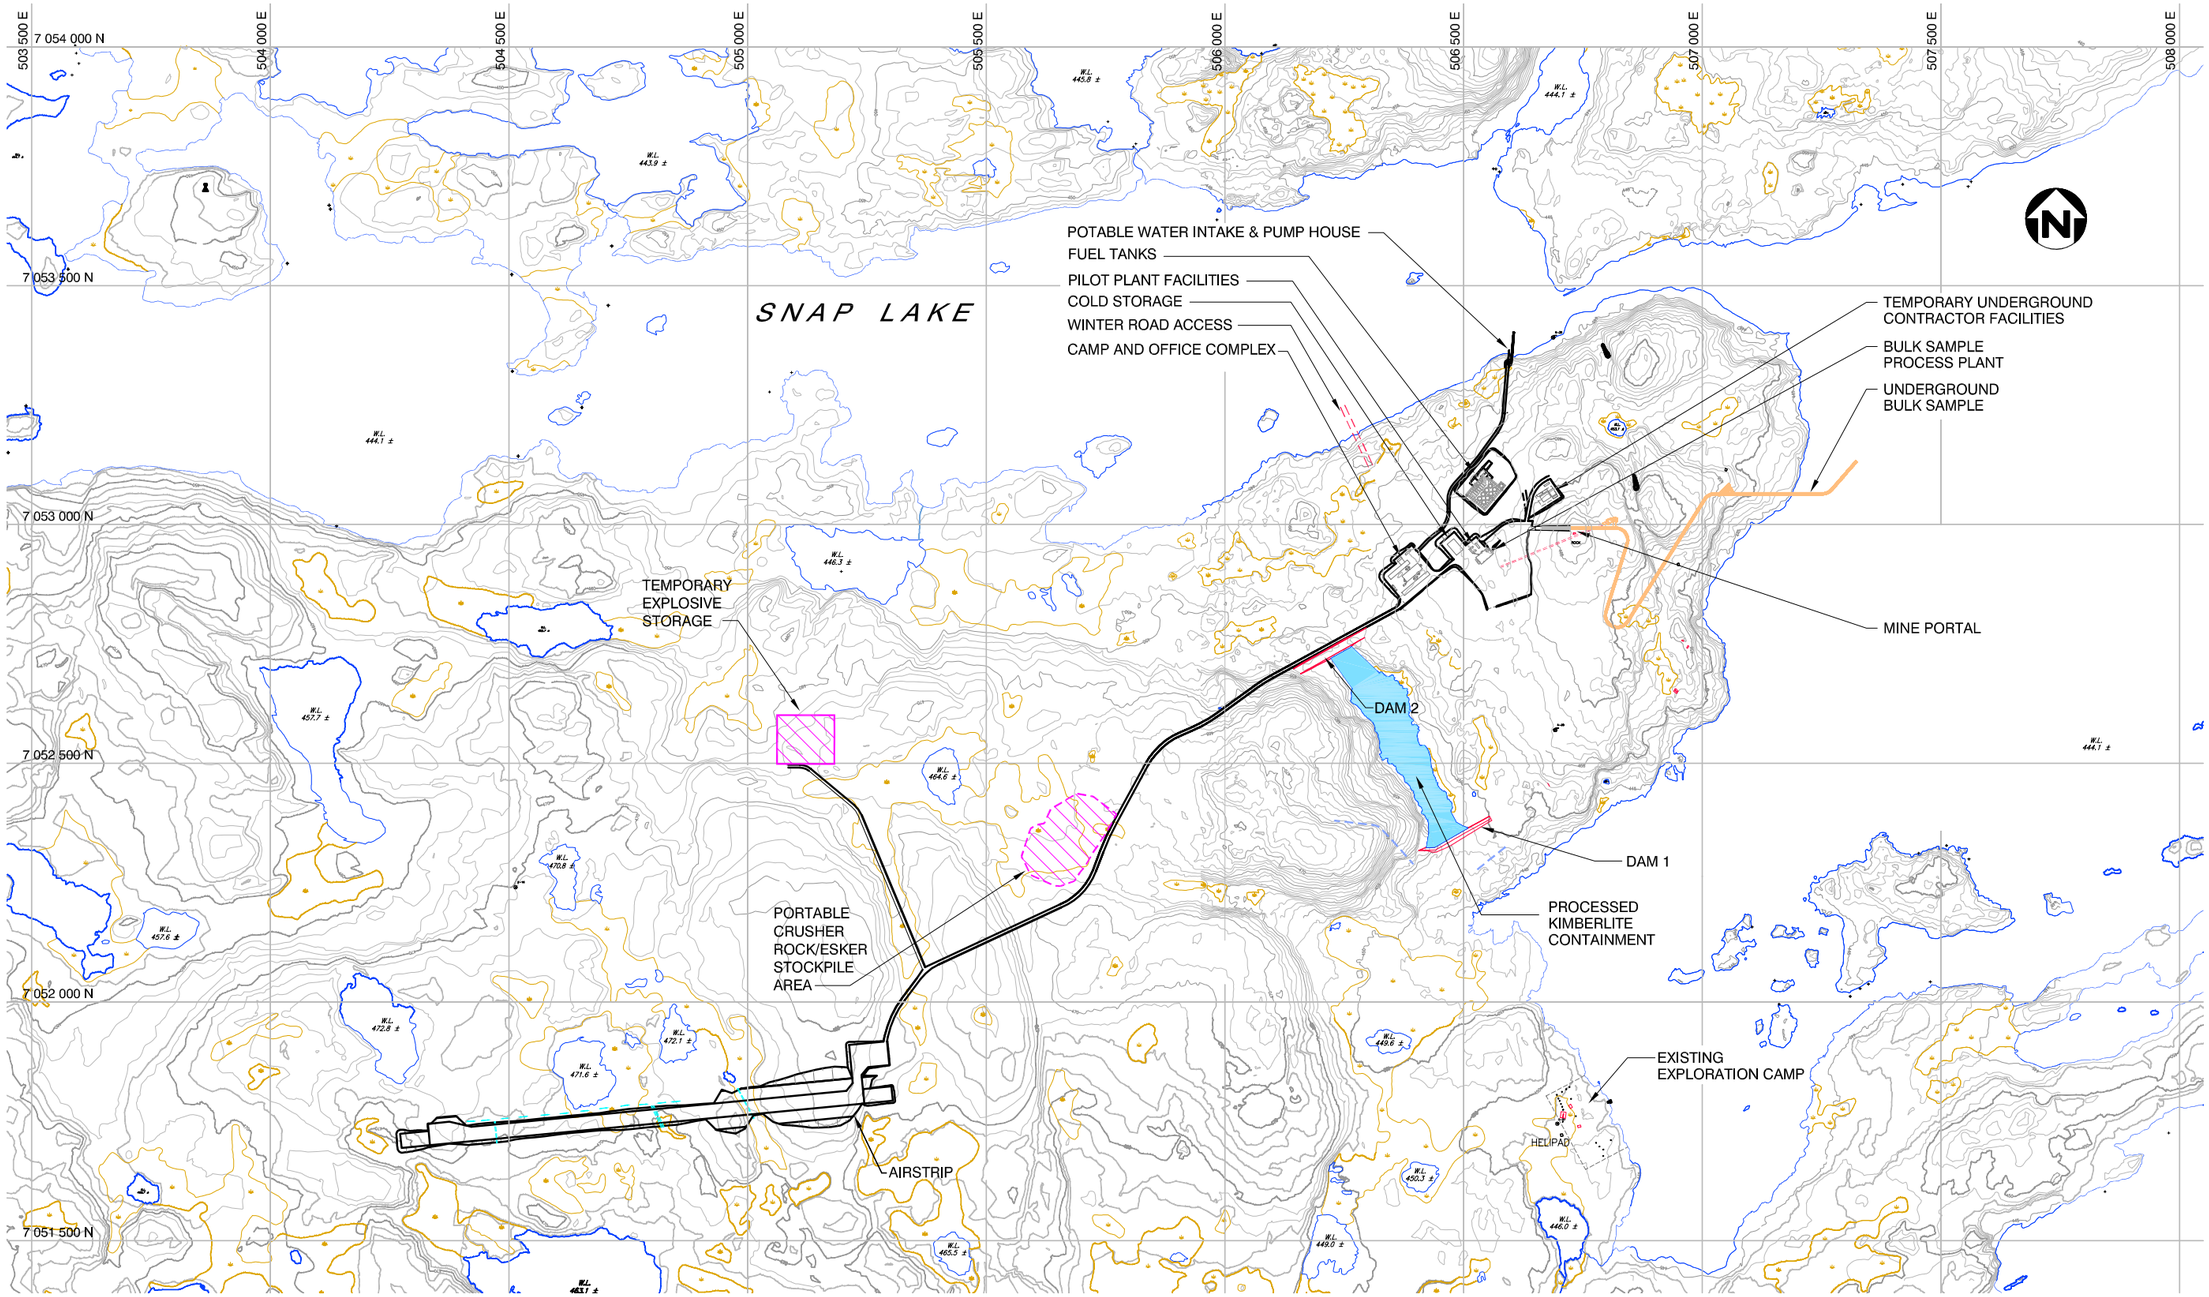

0 100 200 300 400 500(metres)

SCALE 1:12,500

PROJECT

DE BEERS

amec

TITLE

SNAP LAKE ADVANCED EXPLORATION PROGRAM GENERAL SITE ARRANGEMENT

Golder Associates
Saskatoon, Saskatchewan

PROJECT No.	012-6492		FILE No.	
DESIGN			SCALE AS SHOWN	REV. 0
CADD	GNS	19/11/01	FIGURE: 1.2-3	
CHECK				
REVIEW				

N:\Active\6400\012-6492\CAD\Section 1\ Drawing file: 6492-fig1.2-3-ARRANGEMENT.DWG Jan 24, 2002 – 10:33am