N:\Active\6400\012-6492\CAD\section 3 PROJECT DESCRIPTION\ Drawing file: 6492-fig3.6-1-waterflow-patterns.dwg Feb 21, 2002 - 8:28pm Image:base-lowres2.jpg

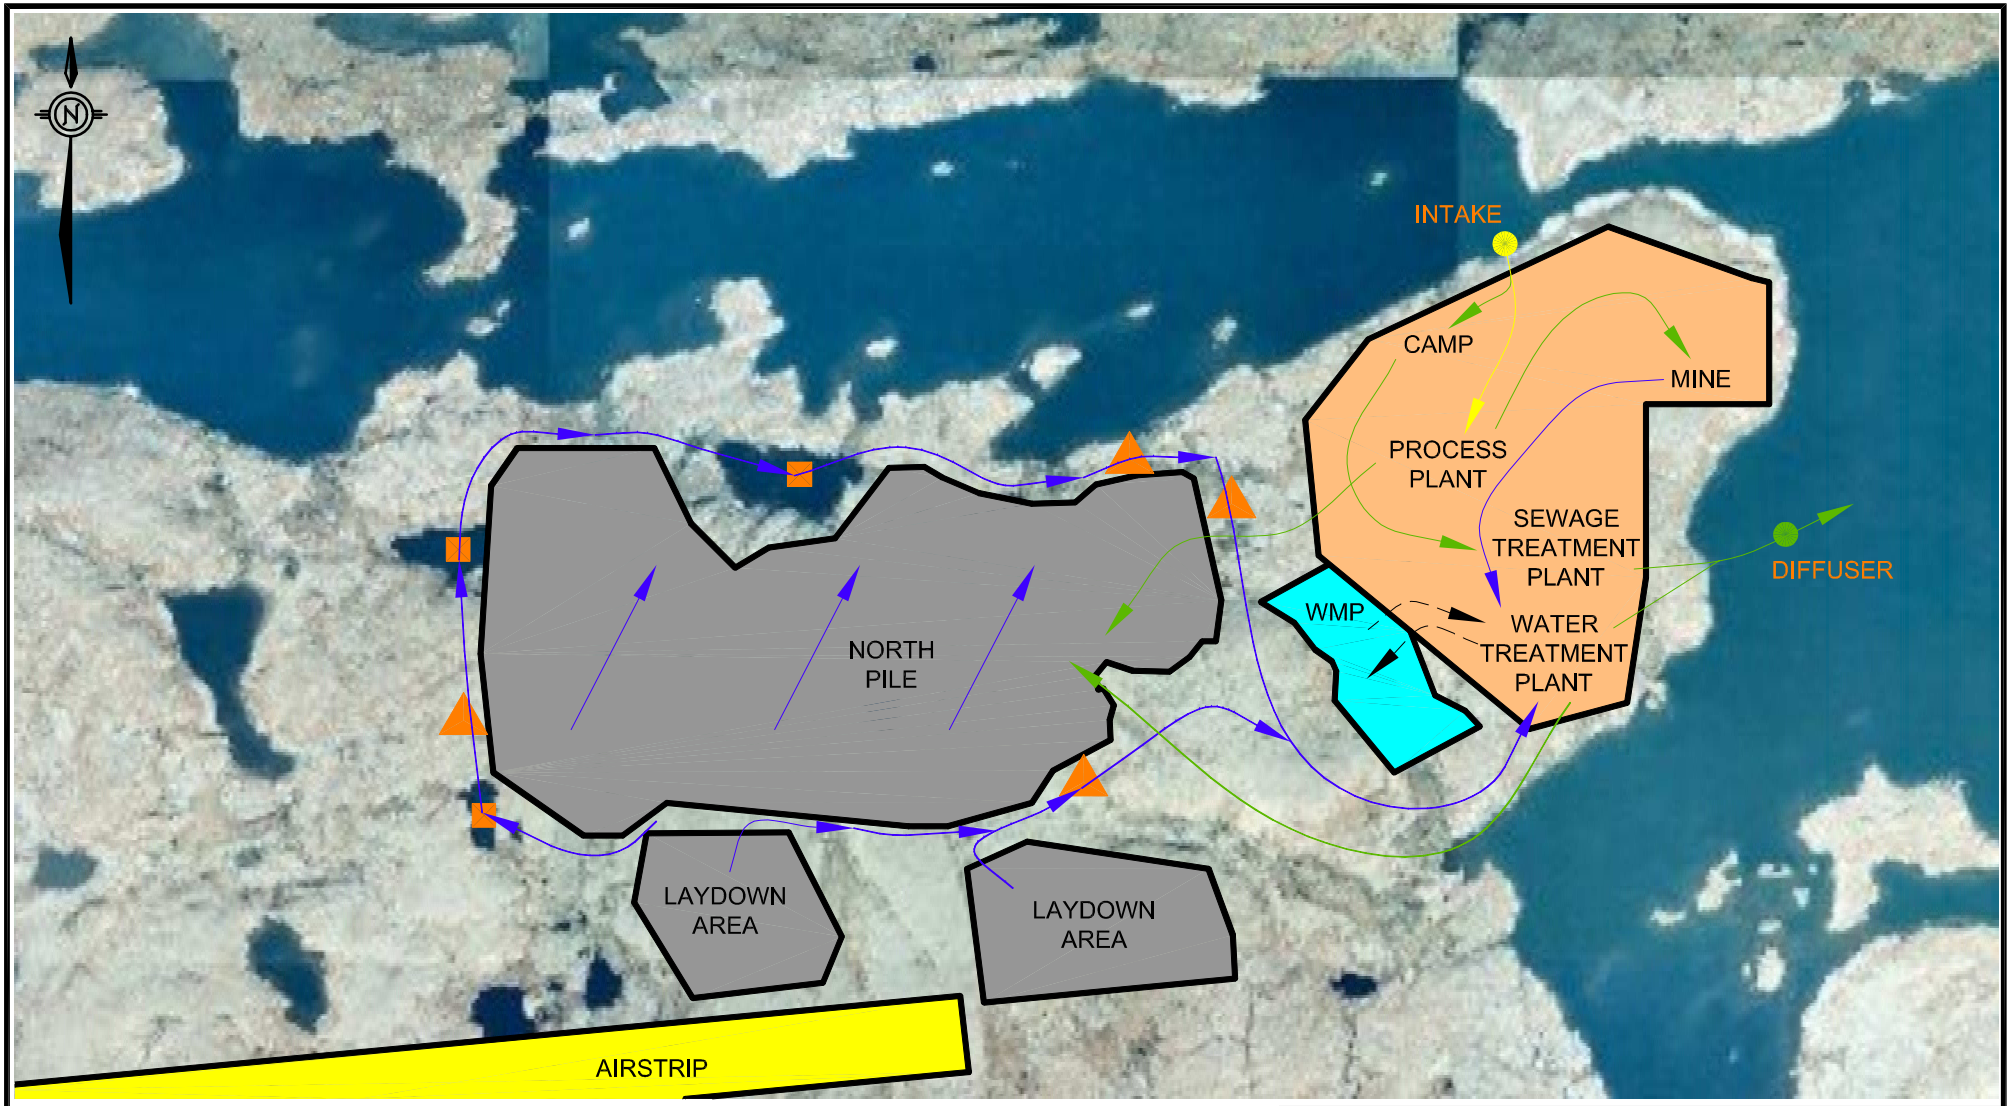

LEGEND

- SEEPAGE
- INCOMING WATER
- TREATED OR PROCESSED WATER
- EMERGENCY STORAGE
- SUMPS
- WATER COLLECTION PONDS

PROJECT

DE BEERS

TITLE

SNAP LAKE DIAMOND PROJECT
OVERALL WATER FLOW PATTERNS

Golder Associates
Saskatoon, Saskatchewan

PROJECT No.		012-6492	FILE No.	
DESIGN			SCALE AS SHOWN	REV. 0
CADD	SIB	08/01/02	FIGURE: 3.6-1	
CHECK				
REVIEW				